



**2 PHASE 2 CONSTRUCTION LAYOUT PLAN**  
AC-20/AC-20 SCALE: 1" = 100'

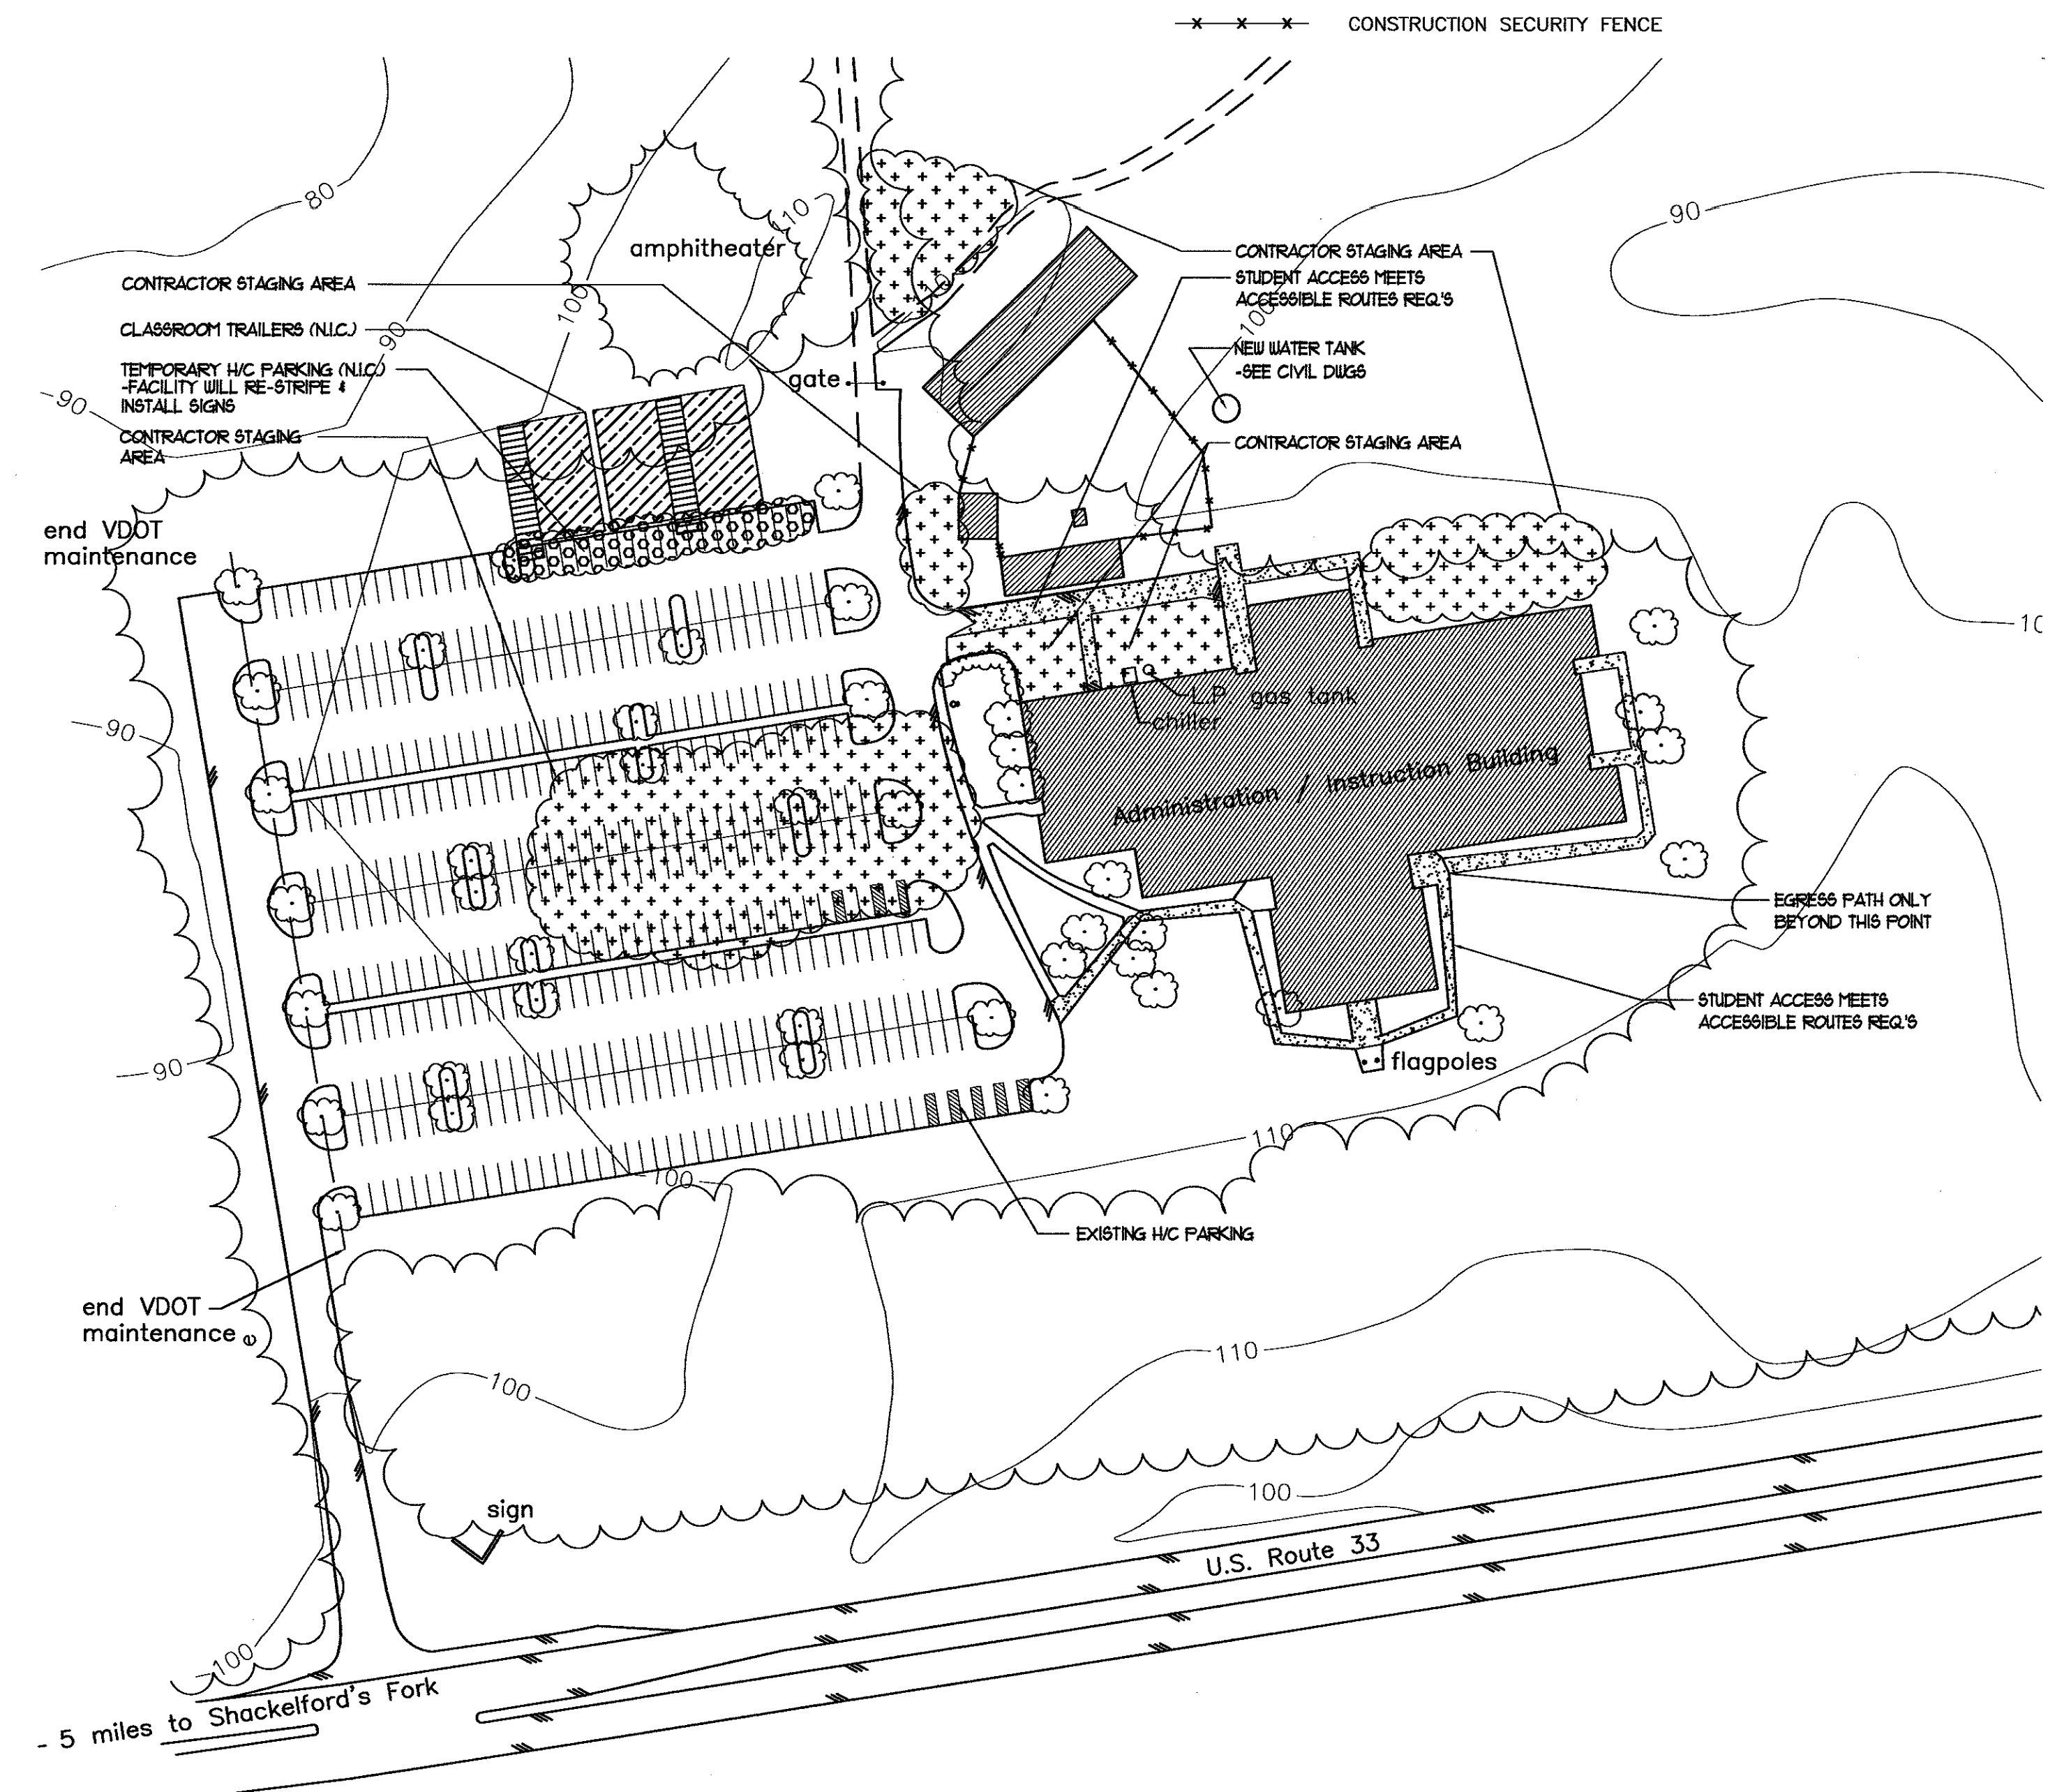

**1 PHASE 1 CONSTRUCTION LAYOUT PLAN**  
AC-20/AC-20 SCALE: 1" = 100'

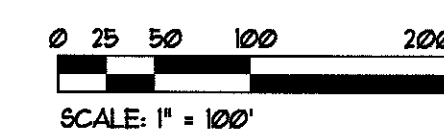

TOTAL NUMBER OF PARKING SPACES: 413

- CONTRACTOR STAGING AND ACCESS BOTH PHASES
- NEW TRAILERS FOR CLASSROOMS RELOCATED DURING CONSTRUCTION
- STUDENT ACCESS / PATH OF EGRESS  
-CONTRACTOR IS TO MAINTAIN CLEAR PATH
- CONSTRUCTION SECURITY FENCE

Date: MAY 11, 2010	
REVISIONS	
NO.	DATE

